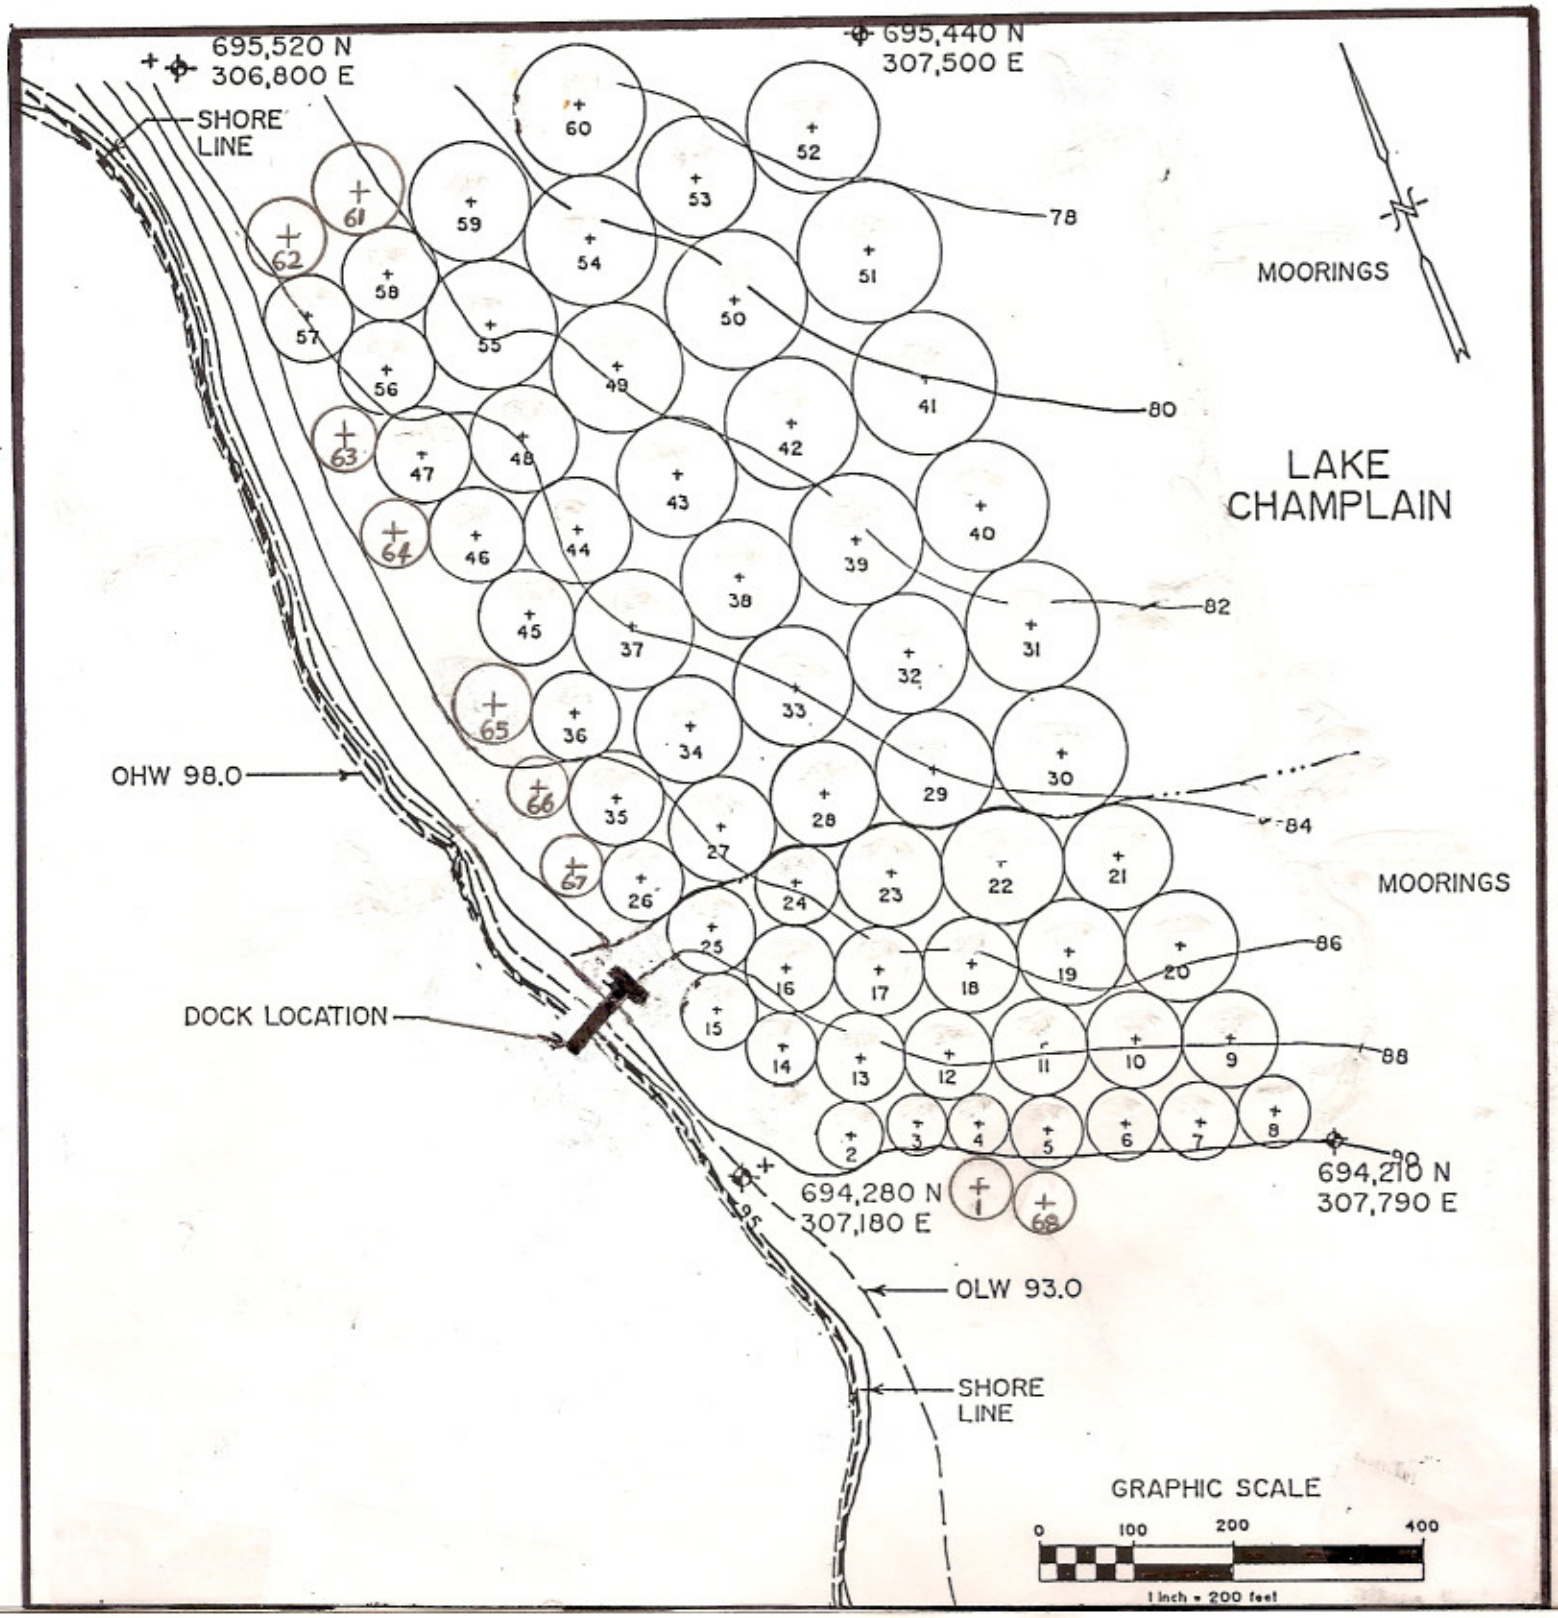

SHELBURNE BAY PARK MOORING GRID